




zōns
DEVELOPMENT

Zons Development

Pinewood Building

6701 South Dale Mabry Highway
Tampa, FL 33611

SEAL

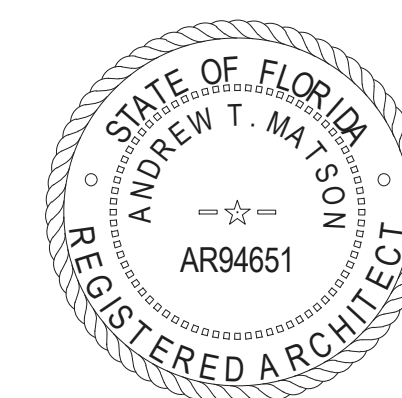
[illegible]

SHEET TITLE

First Floor Plan - North

PROJECT No.	22065
DATE	Issue Date
SHEET No.	


A-1.4

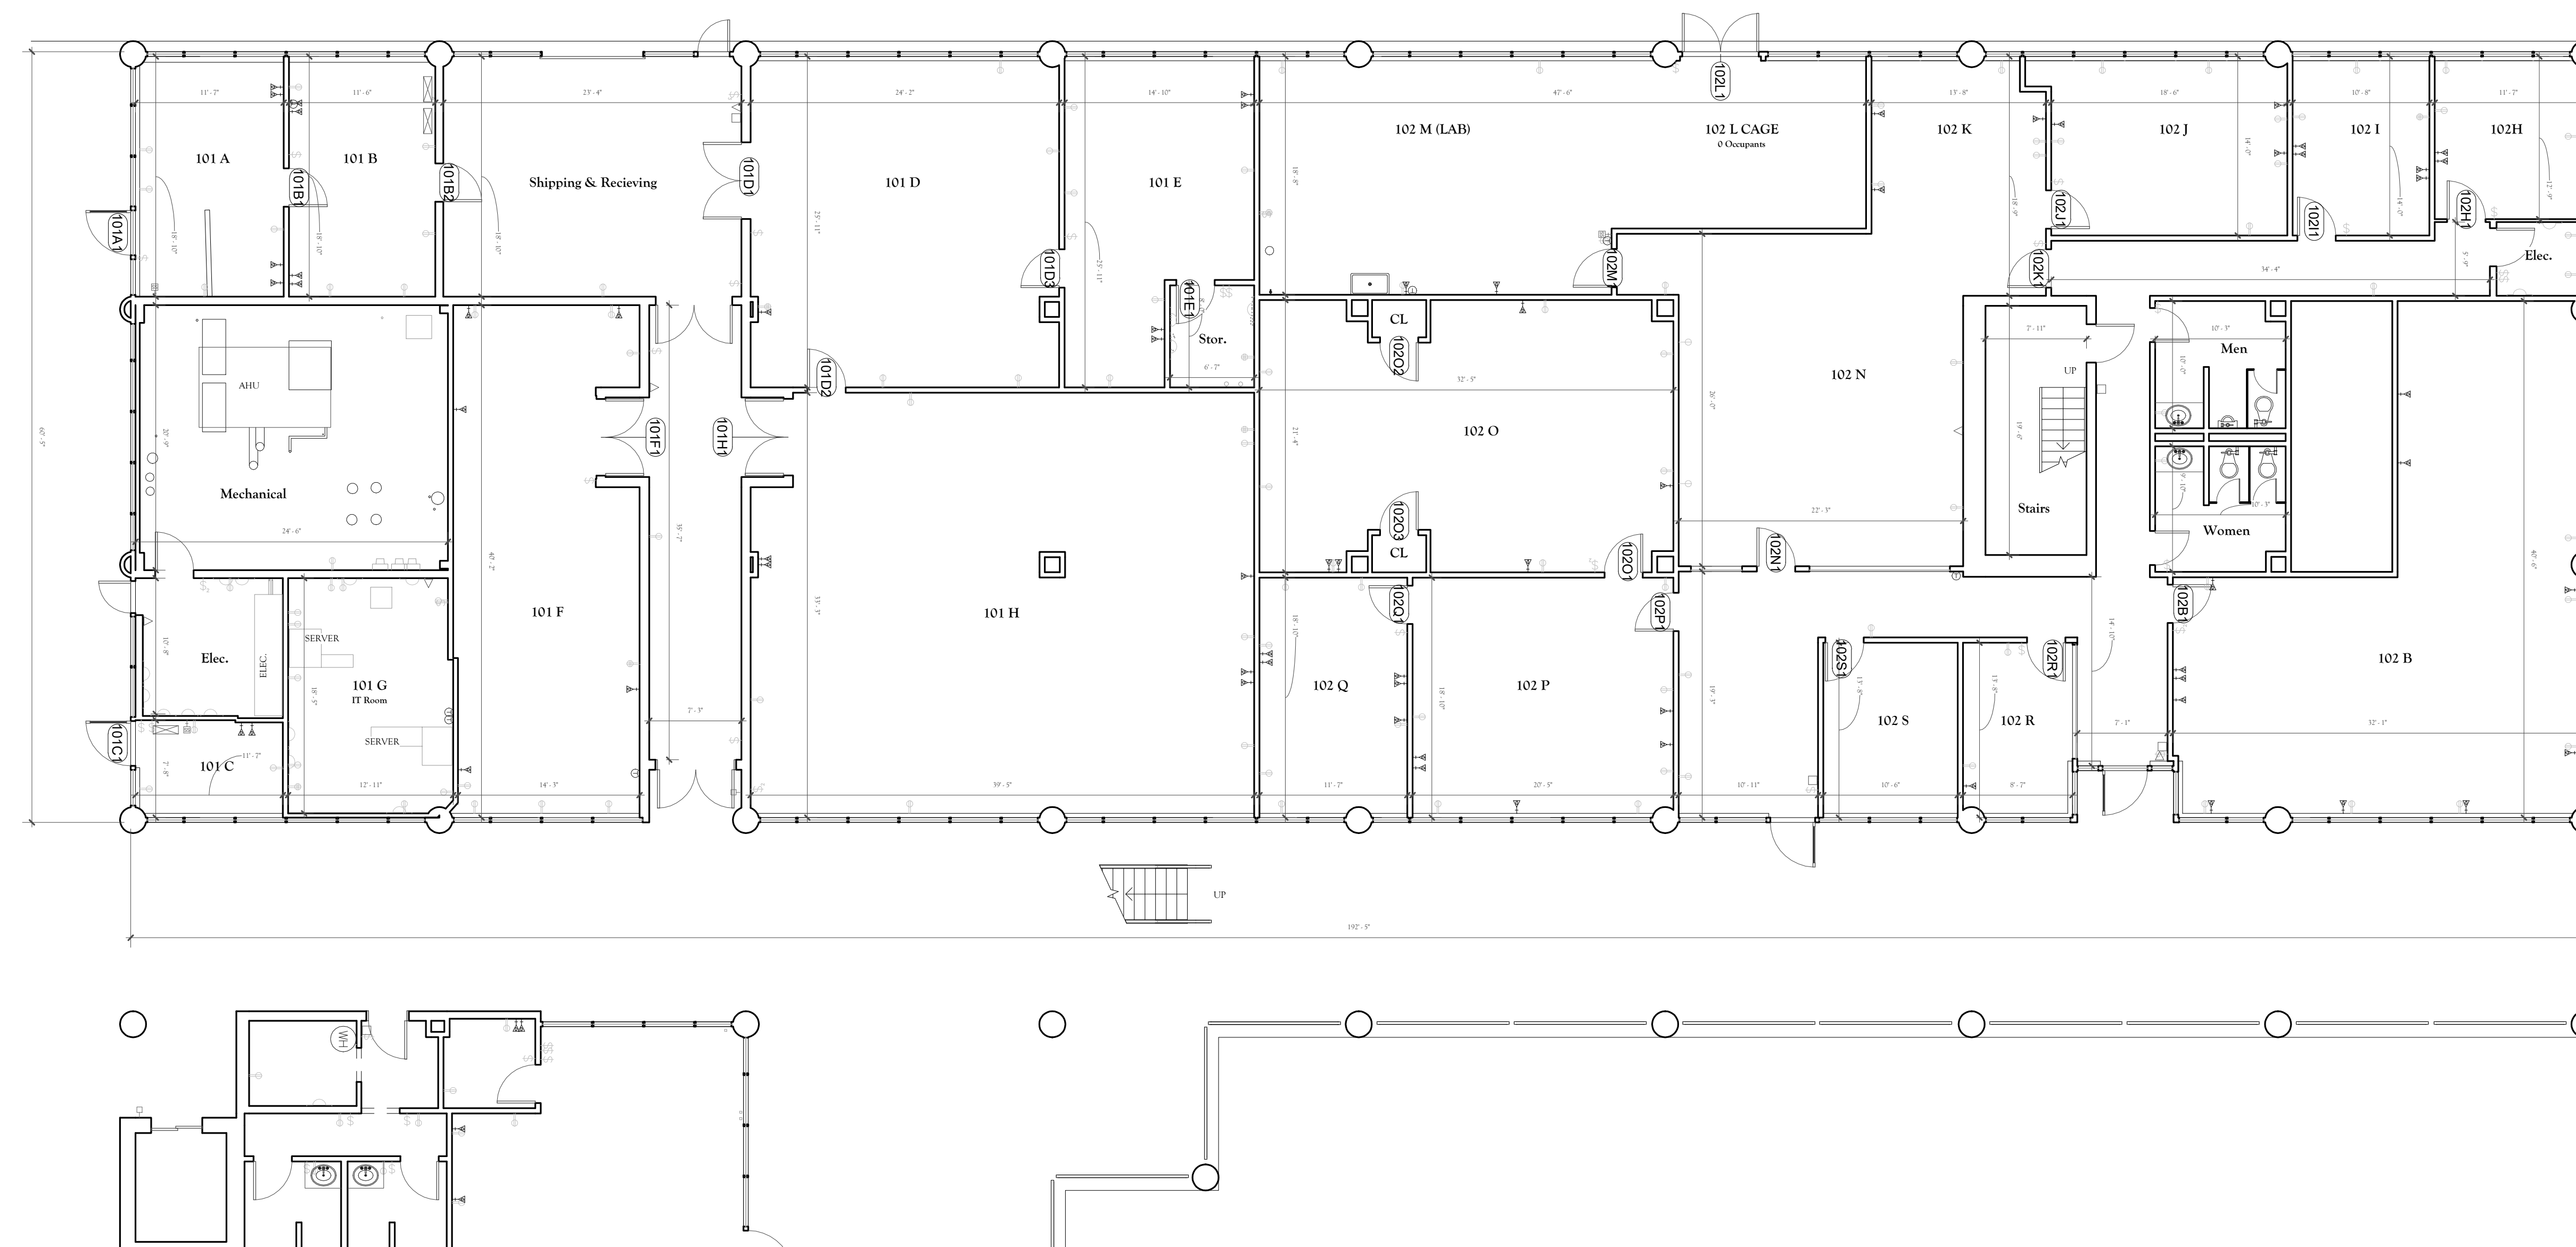

1 First Floor Plan - North
SCALE: 1/8" = 1'-0"

SCALE: 1/8" = 1'-0"



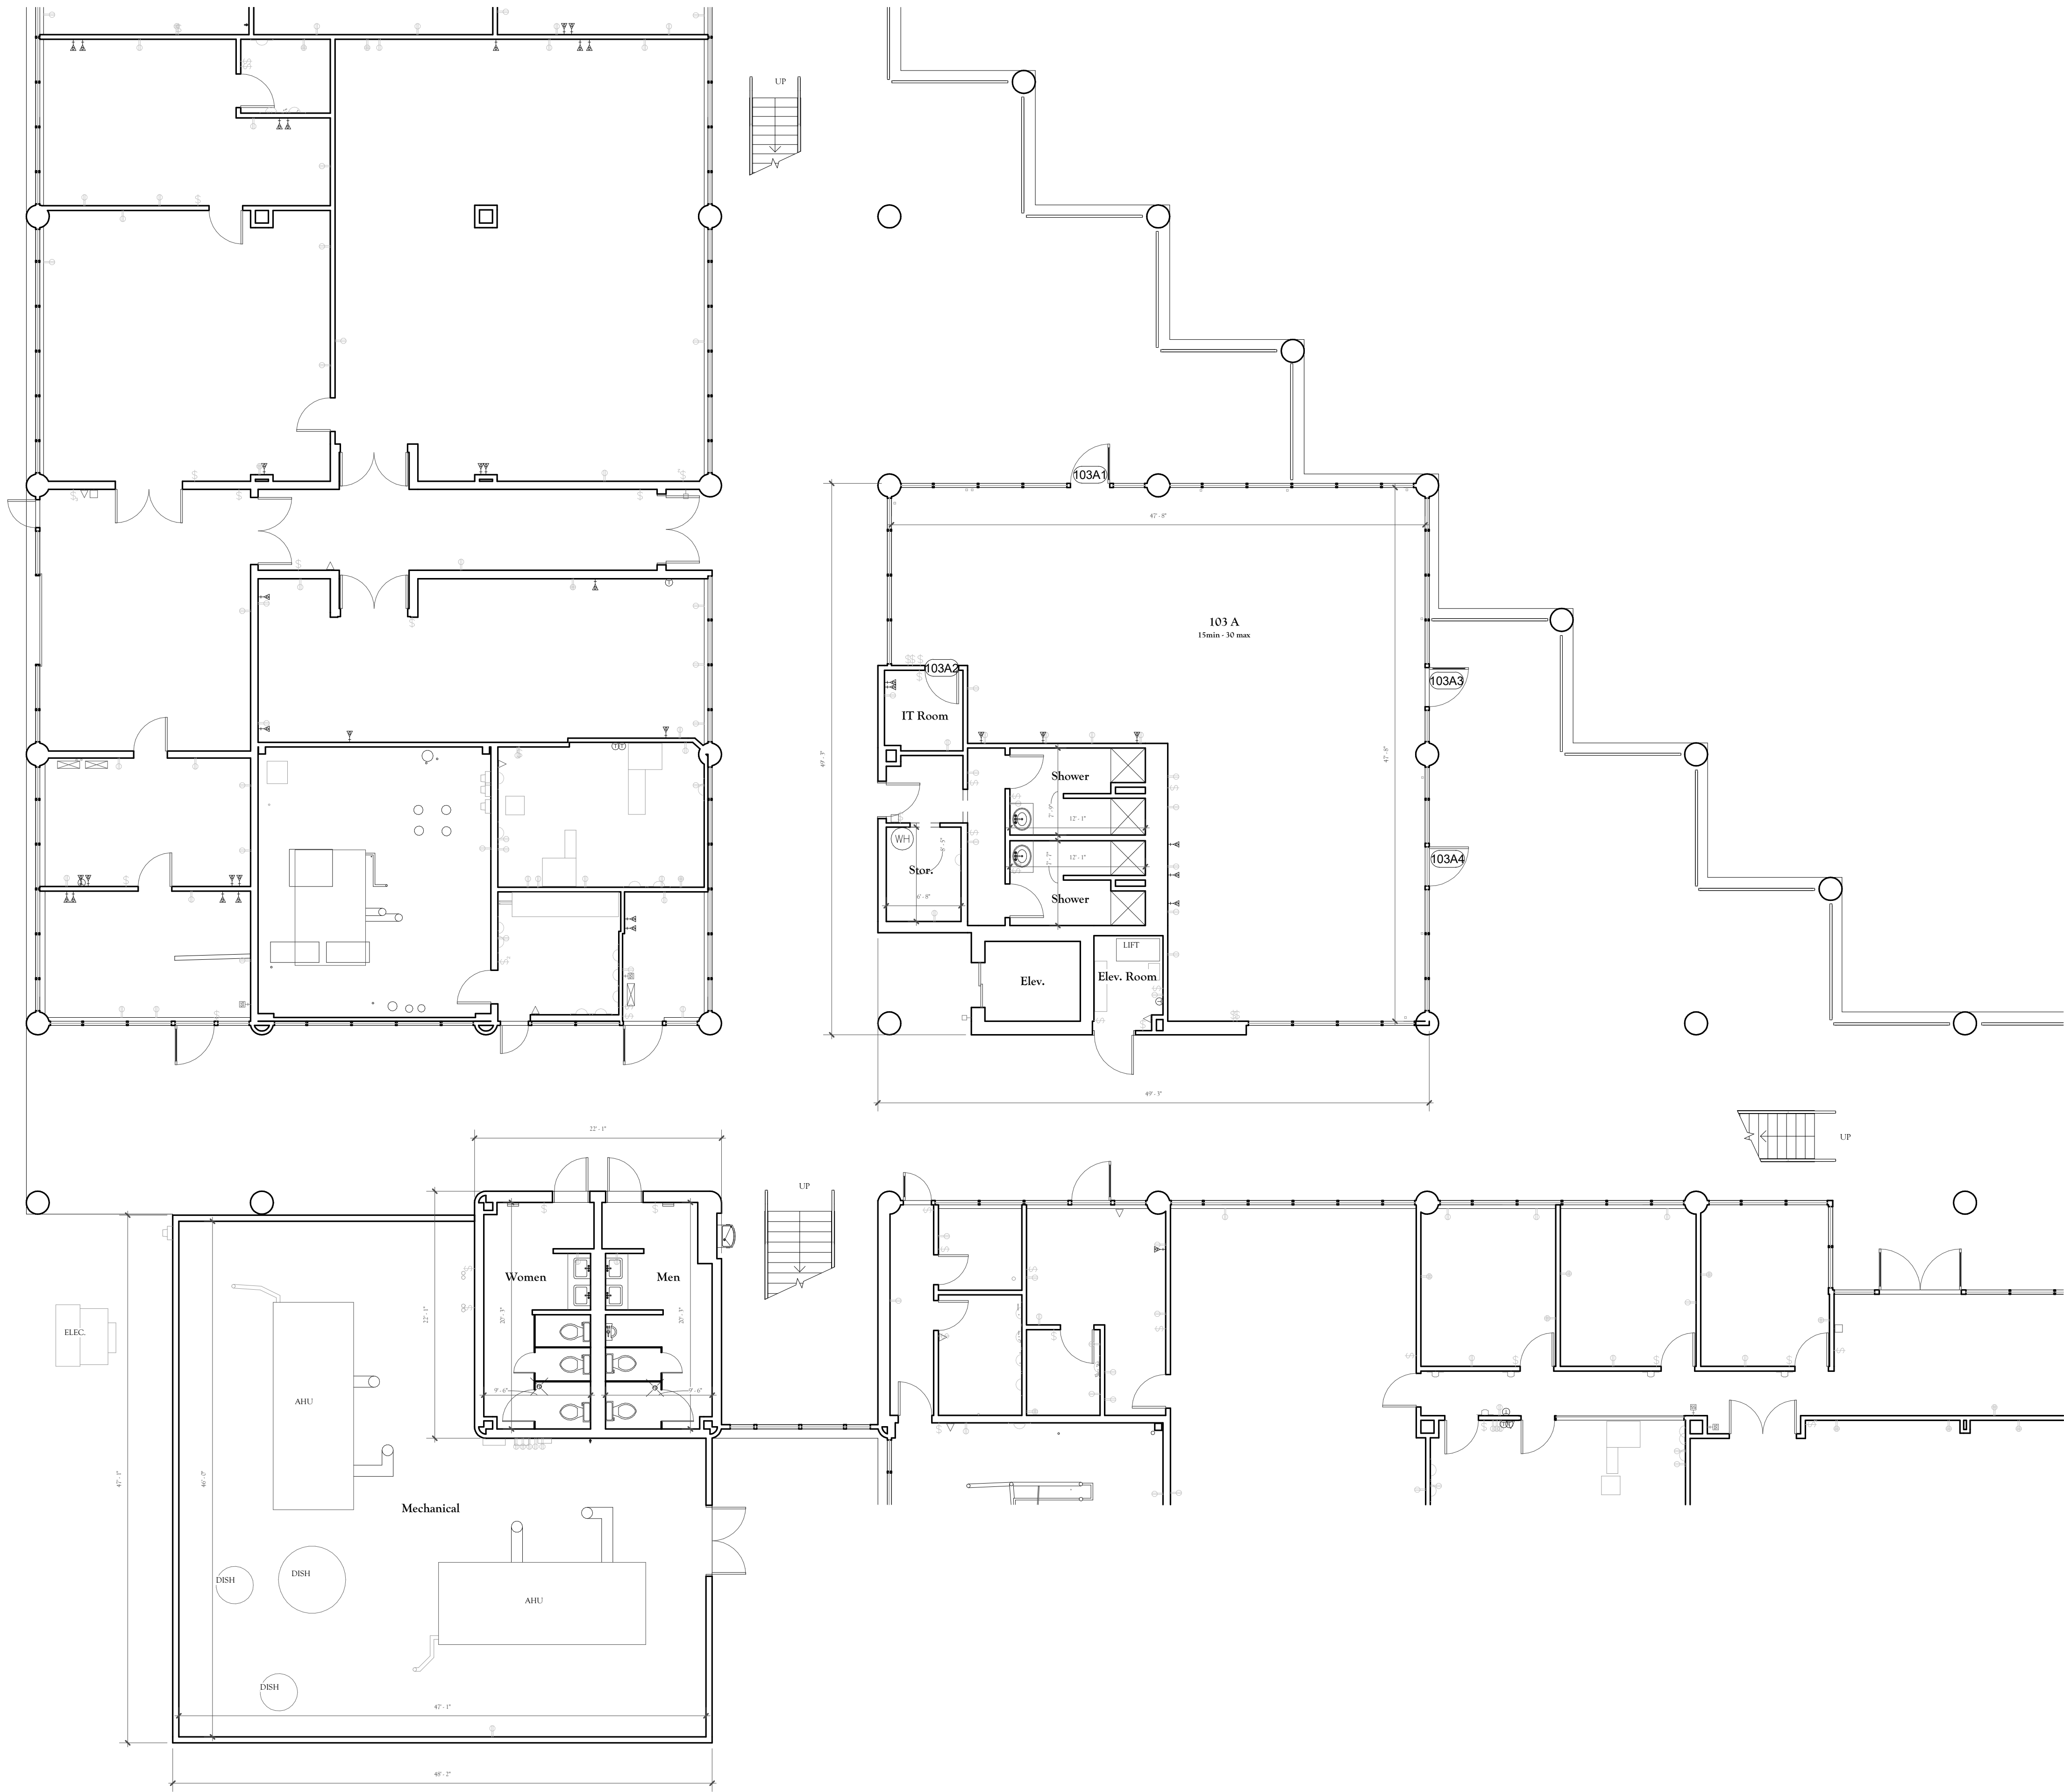


1 01.First Floor - Central
SCALE: 1/8" = 1'-0"



Zons Development

Pinewood Building
6701 South Dale Mabry Highway
Tampa, FL 33611

SEAL

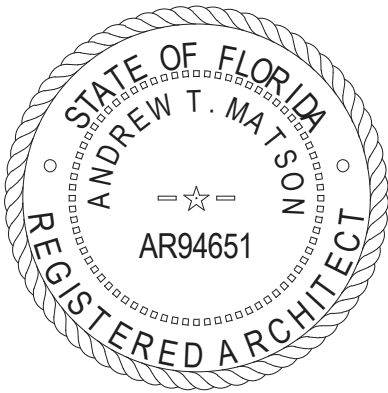



NO.	DESCRIPTION	DATE

SHEET TITLE

First Floor Plan - Central

PROJECT No.	22065
DATE	Issue Date
SHEET No.	

A-1.5

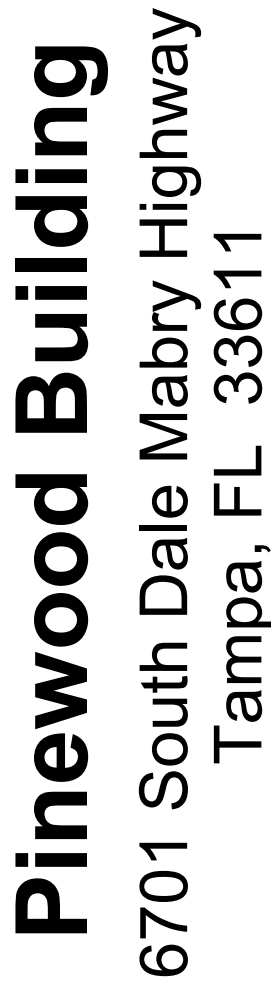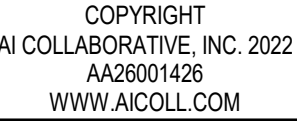






The seal is circular with a rope-like border. The text "STATE OF FLORIDA" is at the top, "ANDREW T. MATSON" is in the middle, and "REGISTERED ARCHITECT" is at the bottom. A star is positioned above the license number "AR94651".


First Floor Plan - South

PROJECT No.	22065
DATE	Issue Date
SHEET No.	

A-1.6

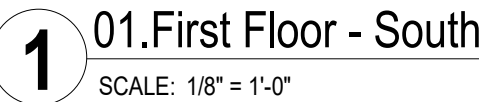

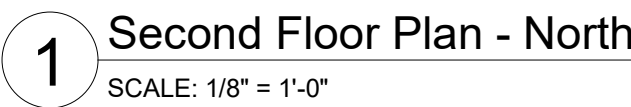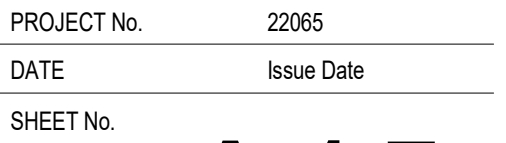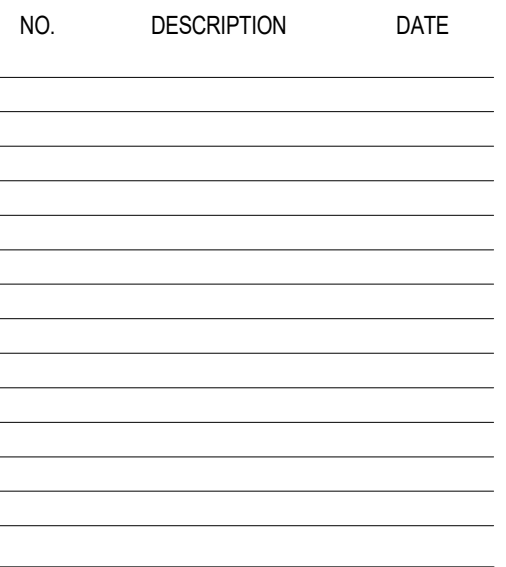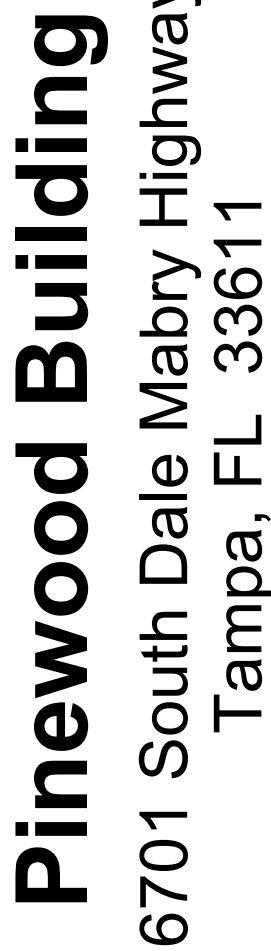

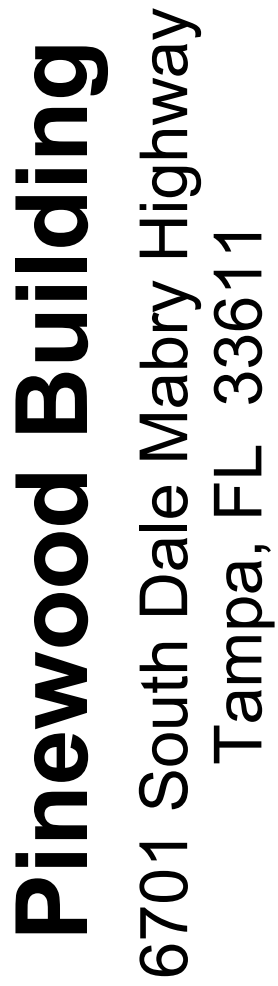

The seal is circular with a rope-like border. The text "STATE OF FLORIDA" is at the top, "ANDREW T. MATSON" is in the middle, and "REGISTERED ARCHITECT" is at the bottom. A star with horizontal lines is above the license number "AR94651".

Second Floor Plan - South

A-1.9

